


01 COORDINATED ONE-BEDROOM LAYOUT

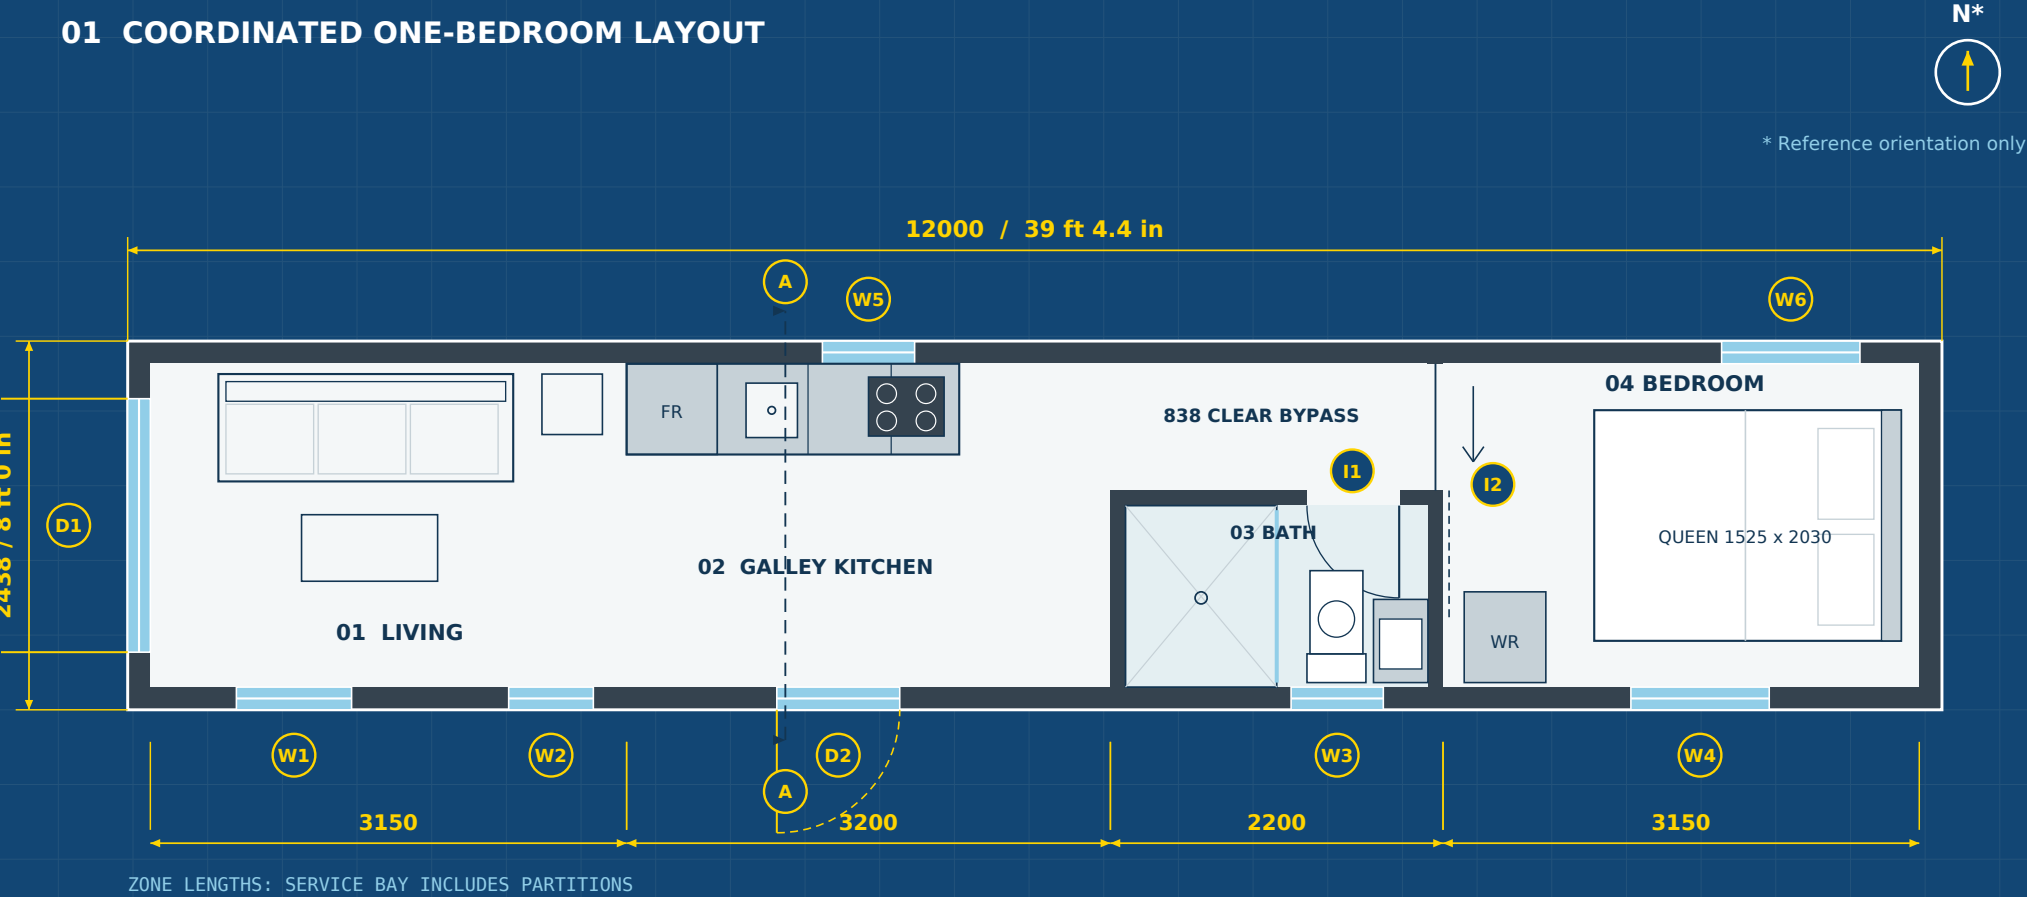

* Reference orientation only

OPENINGS + ROOM SCHEDULE

PROPOSED NOMINAL OPENINGS

ID	SIZE (mm)	DESCRIPTION
D1	1676 x 2286	Glazed French pair
D2	813 x 2032	Glazed side door
W1	762 x 1980	Living tilt-turn
W2	560 x 1980	Living tilt-turn
W3	610 x 457	Obscure bathroom
W4 / W6	915 x 1220	Bedroom casement
W5	610 x 760	Kitchen awning
I1	610 clear	Bathroom swing
I2	838 clear	Bedroom sliding

Interior basis: 150 mm perimeter build-up; 100 mm partitions. Clear internal envelope 11700 x 2138.

PRODUCT BASIS / FINISH REFERENCE

Verified listing: 12000 x 2438 x 2896 mm shell. The product is marketed as 40ft; the published 12000 mm length governs this set.

Proposed: room dimensions, opening sizes and positions, furniture, roof details and all service/support layouts. The gallery is not a measured survey.


Product page and gallery | checked 09 Oct 2026



EXTERIOR



GALLEY

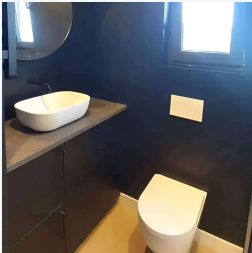

BATHROOM

DRAWING BASIS

Published shell dimensions; proposed internal layout and service routes.
All dimensions in millimetres. Do not measure from a reduced print.

DESIGN COORDINATION - NOT FOR CONSTRUCTION

No structural, foundation or MEP sizing is certified by this drawing set.

ISSUE 09 OCT 2026

SCALE 1:50 on A3

SHEET A-101

PAPER A3 LANDSCAPE